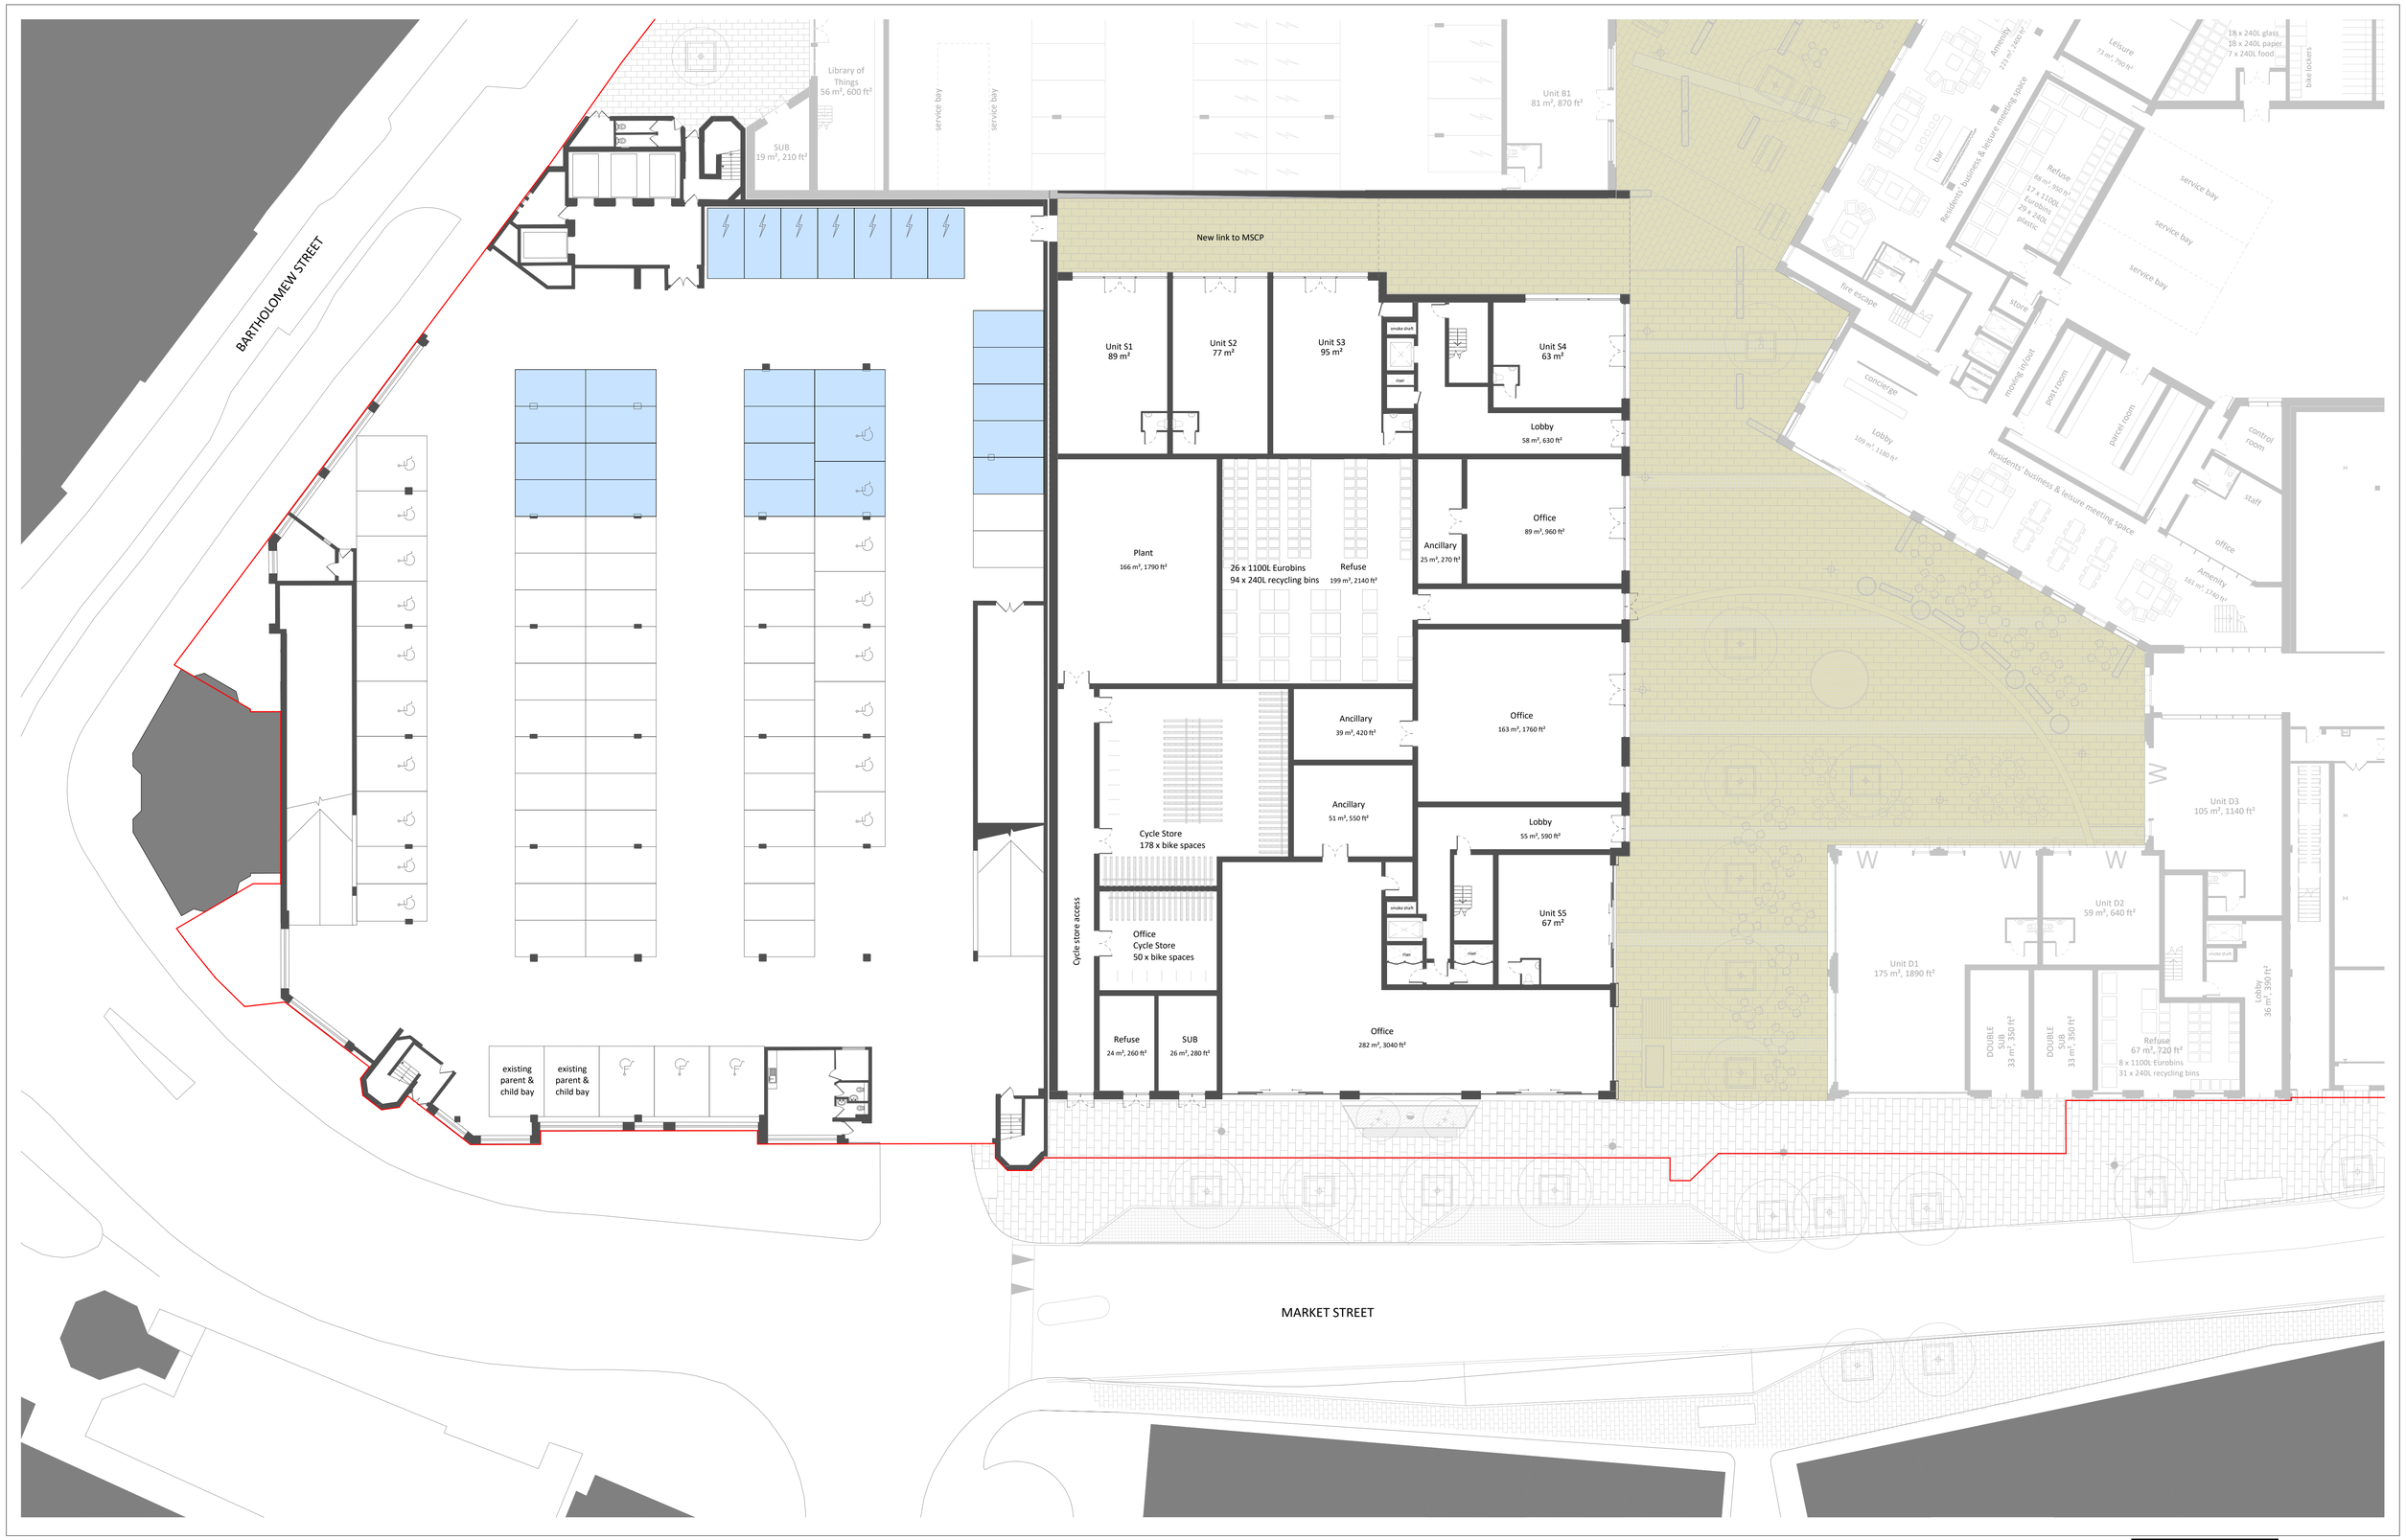

NOTES
CONSULTANTS
- Refer to highways consultant's drawings for details
- Refer to landscape consultant's drawings for details

AREAS
- Refer to area schedule

N

© Copyright Reserved. ColladoCollins Architects Ltd

Rev	Notes	Date	By	Auth
PA	PLANNING SUBMISSION	06/09/2023	MM	RC

Key:
Lochailort
Newbury Spaces

0m 4m 8m 12m 16m 20m

VISUAL SCALE 1:200 @ A1

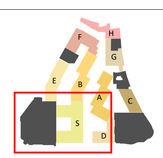

ColladoCollins Architects
17-19 Foley Street
London W1W 6DW
T 020 7580 3490
F 020 7580 2917
info@colladocollins.com
www.colladocollins.com

Date: 29/01/2021
Drawn By: LK
Checked by: RC
Scale @ A1: As indicated
Scale @ A3: 1 : 400
CAD File No:

LOCHAILORT

Eagle Quarter, Newbury
Block S & Car Park Proposed Plan
Ground Floor
PLANNING
20011 P1-300

PA
Revision