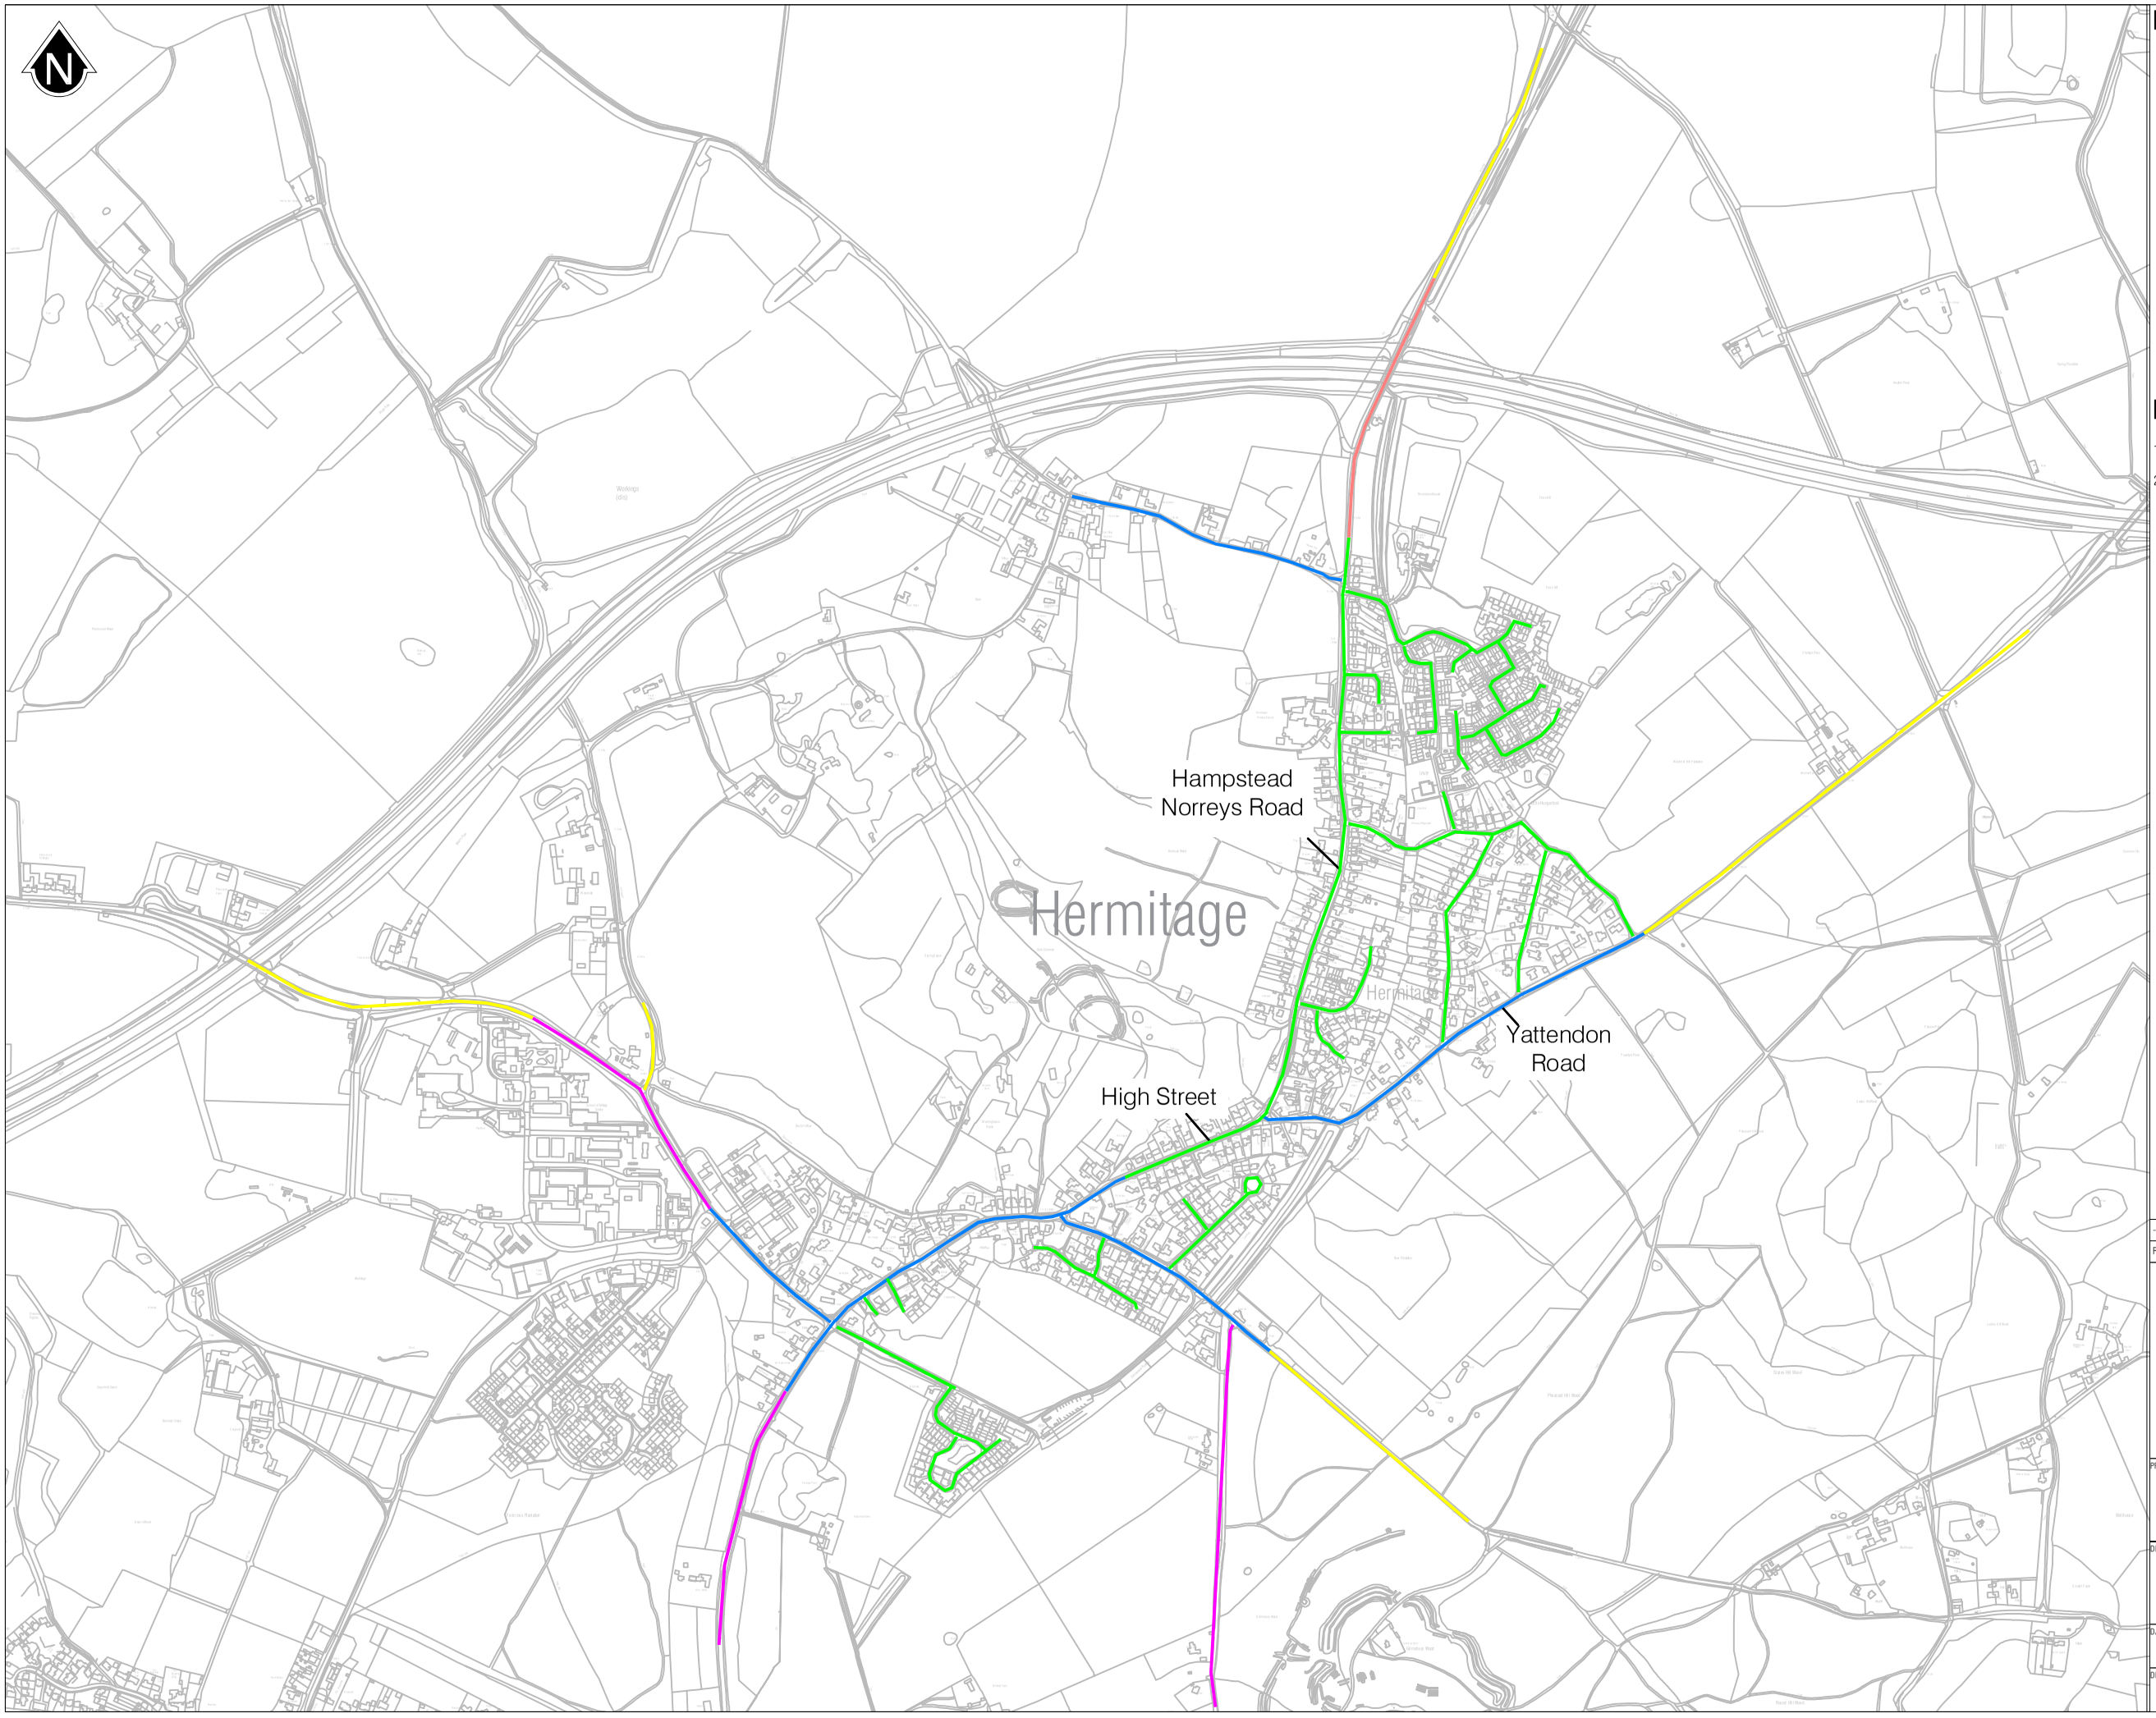

KEY

- PROPOSED 20 mph from EXISTING 30mph
- PROPOSED 40 mph from EXISTING 60mph
- EXISTING 30 mph
- EXISTING 40 mph
- EXISTING NATIONAL SPEED LIMIT

NOTES

1. DO NOT SCALE FROM THIS DRAWING.
2. THIS DRAWING SHOWS PROPOSED 20MPH SPEED LIMITS THAT SHOULD BE VIEWED ALONGSIDE THE LEGISLATIVE DOCUMENTATION.

ISSUED FOR CONSULTATION

REV	REV DATE	DESCRIPTION	DR	AU
-	-	-	-	-

West Berkshire COUNCIL

TRANSPORT AND HIGHWAYS
COUNCIL OFFICES - MARKET STREET - NEWBURY - RG14 5LD

PROJECT TITLE

PROPOSED 20MPH SPEED LIMIT

DRAWING TITLE

HERMITAGE

DATE	DRAWN BY	CHECKED BY	PAPER SIZE	SCALE
OCTOBER	SMS	SB	A3	NTS

DRAWING NUMBER	REVISION
29422-5425-CP-HM	0

C:\Users\GBSM1147800\WSP 0365\UK00294482672 - Wokingham-WBE-0000000-2526-20mph\SpeedLimits - Documents\03 WIP\Hermitage, Cold Ash and Bucklebury\Hermitage_Cold Ash1.dwg

Reproduced from Ordnance Survey map with the permission of the Controller of Her Majesty's Stationery Office © Crown Copyright 2018.
Unauthorised reproduction infringes Crown Copyright and may lead to prosecution or civil proceedings. West Berkshire District Council 0100024151.